BROWNS ISLAND

POINT EMMET

PITTSBURG MARINA

MATCHLINE - SHEET 15

MATCHLINE - SHEET 13

PRELIMINARY ISSUE
THIS PLAN ISSUED FOR
ADVANCE INFORMATION ONLY

GRAPHICS SCALE 1" = 200'

200' 0 100' 200' 400' 800'

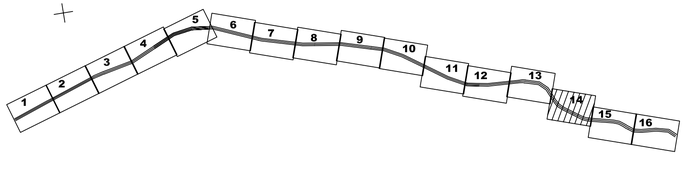

US Army Corps
of Engineers

San Francisco District
333 Market Street
San Francisco, CA 94105

Mark	Description	Date	Appr.

DESIGNED BY:		CHECKED BY: TVW	DRAWN BY: EC
DATE: 11/13/2007	SHEET NO. 14 OF 16	DRAWING NO. 4	2 233
PREPARED UNDER THE DIRECTION OF CRAIG W. KILEY LT. COLONEL, C.E., DISTRICT ENGINEER			

SUBMITTED:
Survey Section Team Leader

APPROVAL RECOMMENDED:
Chief, Technical Support Section

APPROVED:
Chief, Construction Branch

CONTRA COSTA COUNTY CALIFORNIA

NEW YORK SLOUGH
POSTDREDGE SURVEY
16, 26 & 31 OCTOBER 2007

Sheet reference number

C14