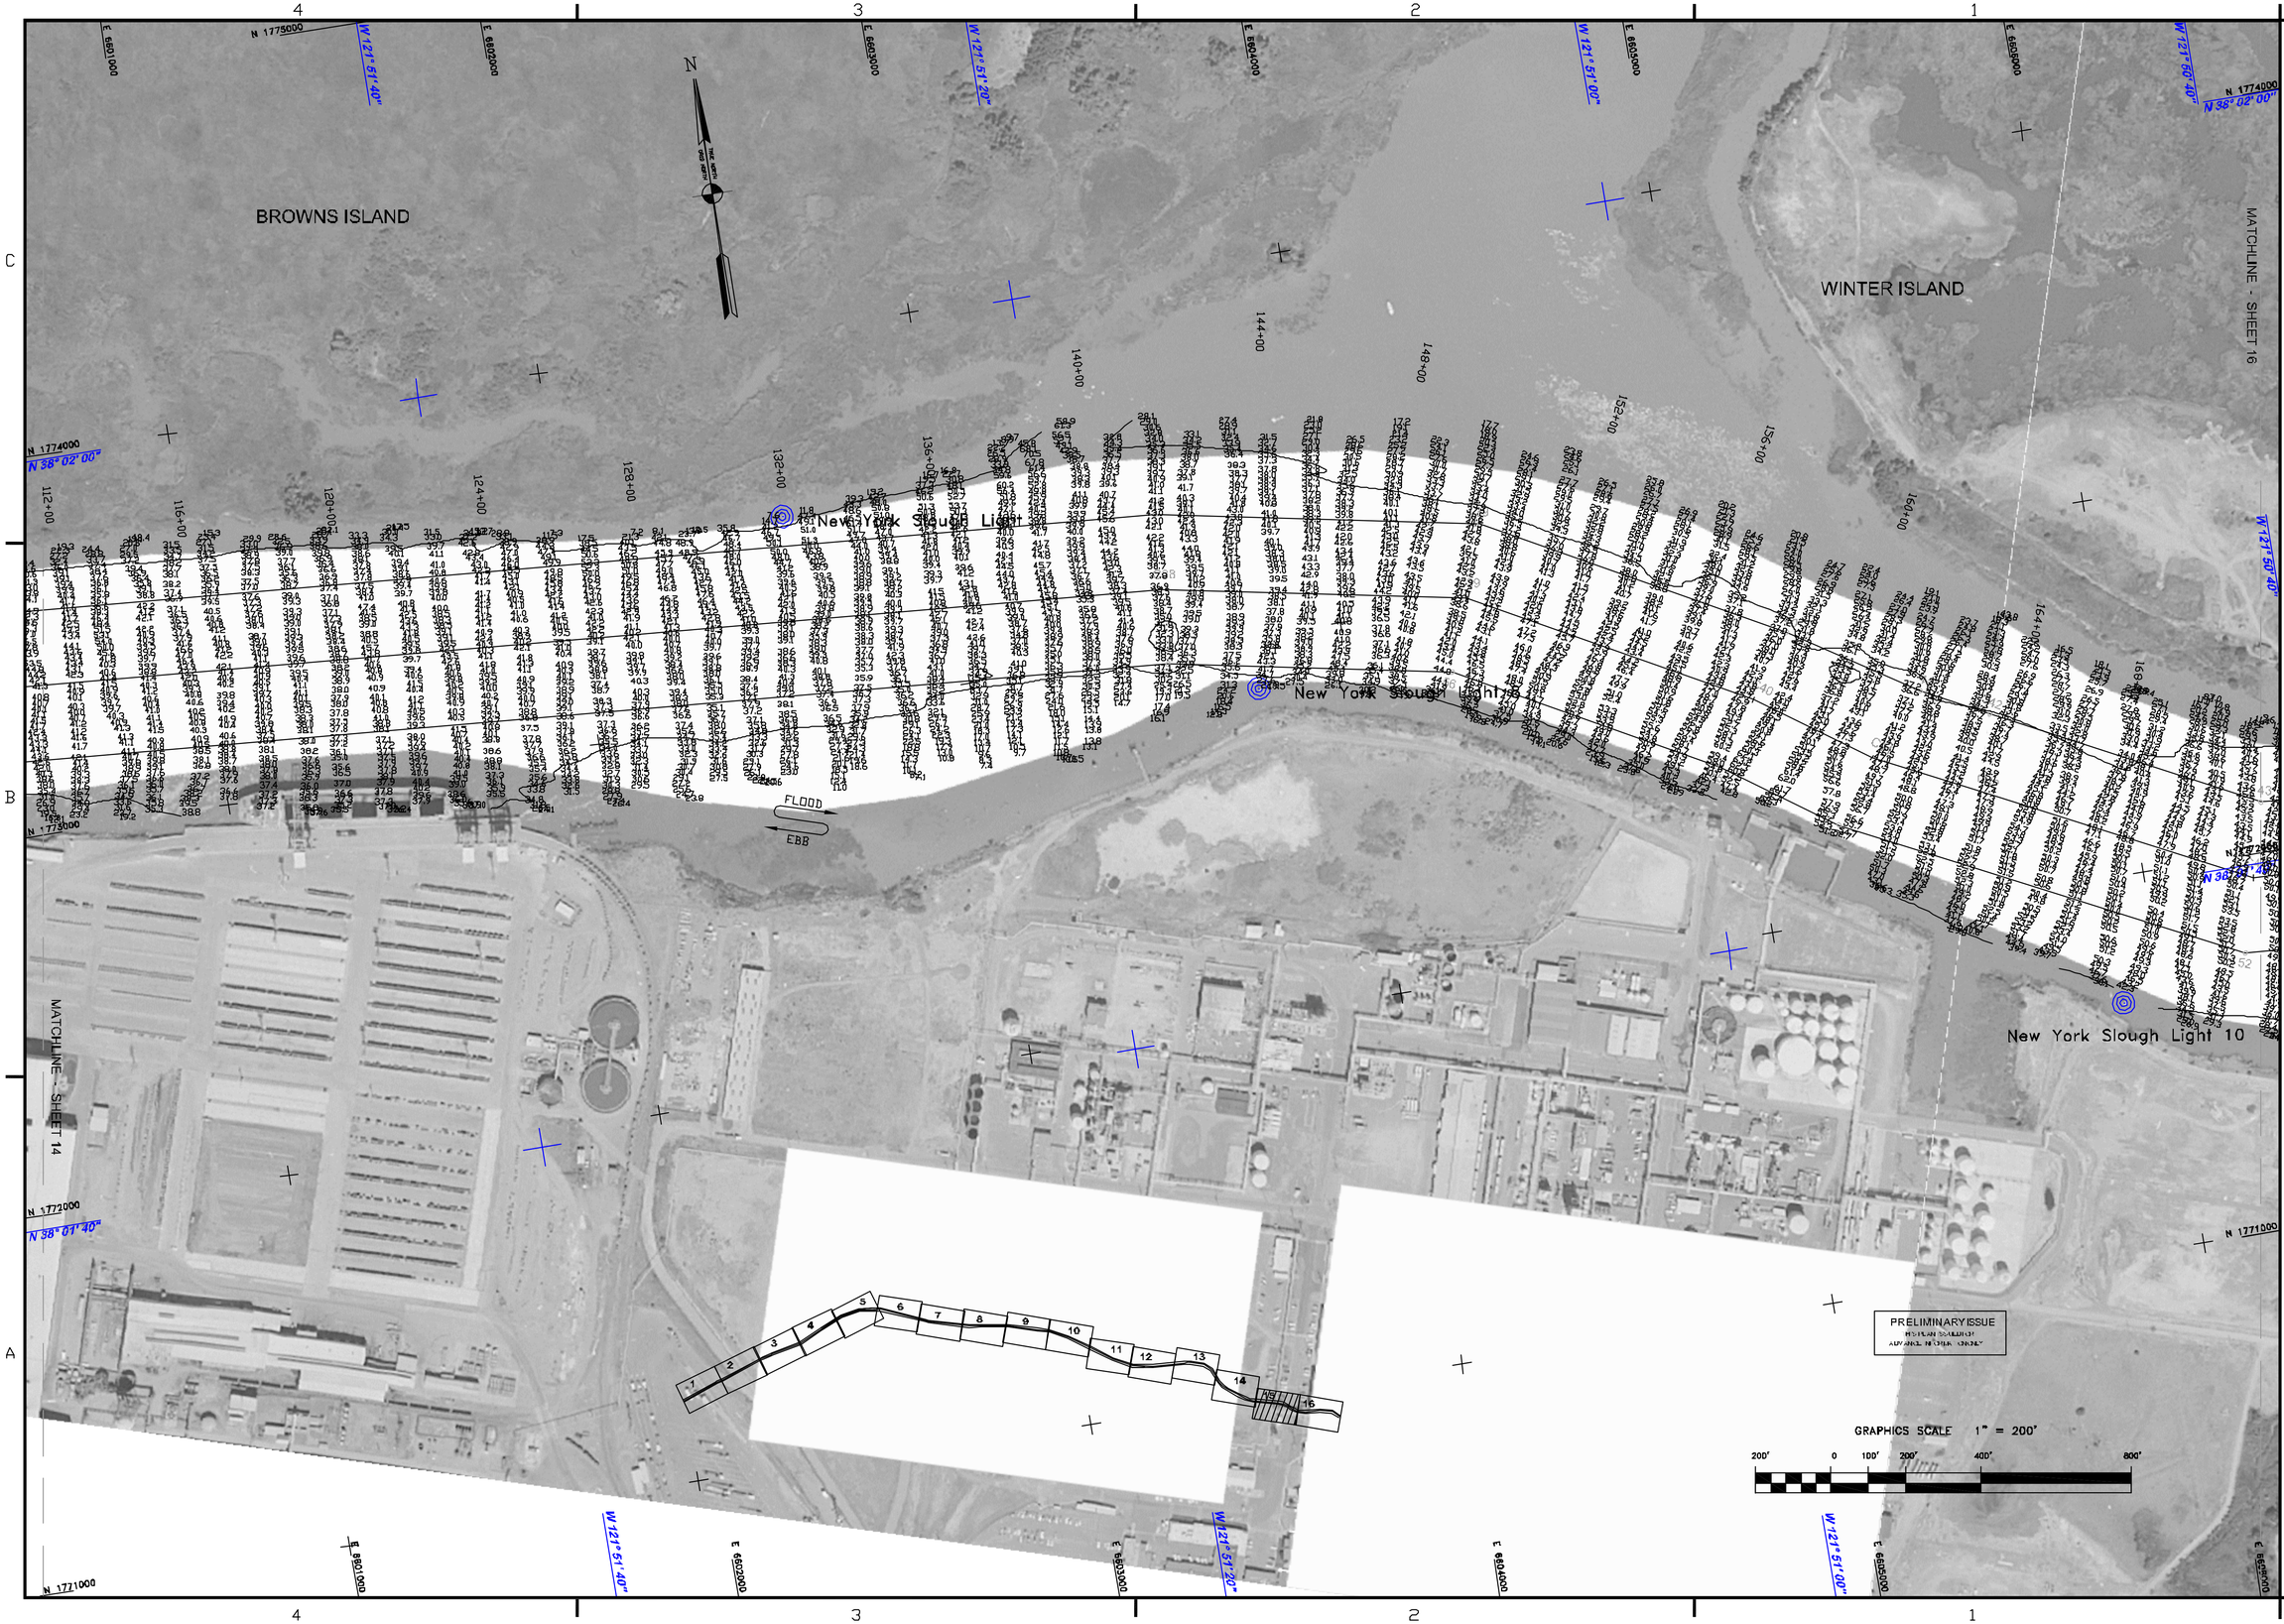

US Army Corps of Engineers
San Francisco District
1455 Market Street
San Francisco, CA 94103

Mark	Description	Date	Appr.

DESIGNED BY: PDT	CHECKED BY: PDT	DRAWN BY: PDT	
DATE: 10/18/2010	SHEET NO. 15 OF 16	DRAWING NO. 4	2

PREPARED UNDER THE DIRECTION OF
TORREY A. DICIRO
LT. COLONEL, C.E., DISTRICT ENGINEER

SUBMITTED:
Survey Section Team Leader: PDT
APPROVAL RECOMMENDED:
STEPHEN P. KILMON, P.S.M.
Chief, Geomatics Section
APPROVED:
Chief, Construction Branch

CONTRA COSTA COUNTY CALIFORNIA

NEW YORK SLOUGH
PREDREDGE SURVEY
15 & 18 OCTOBER 2010

Sheet reference number
G15