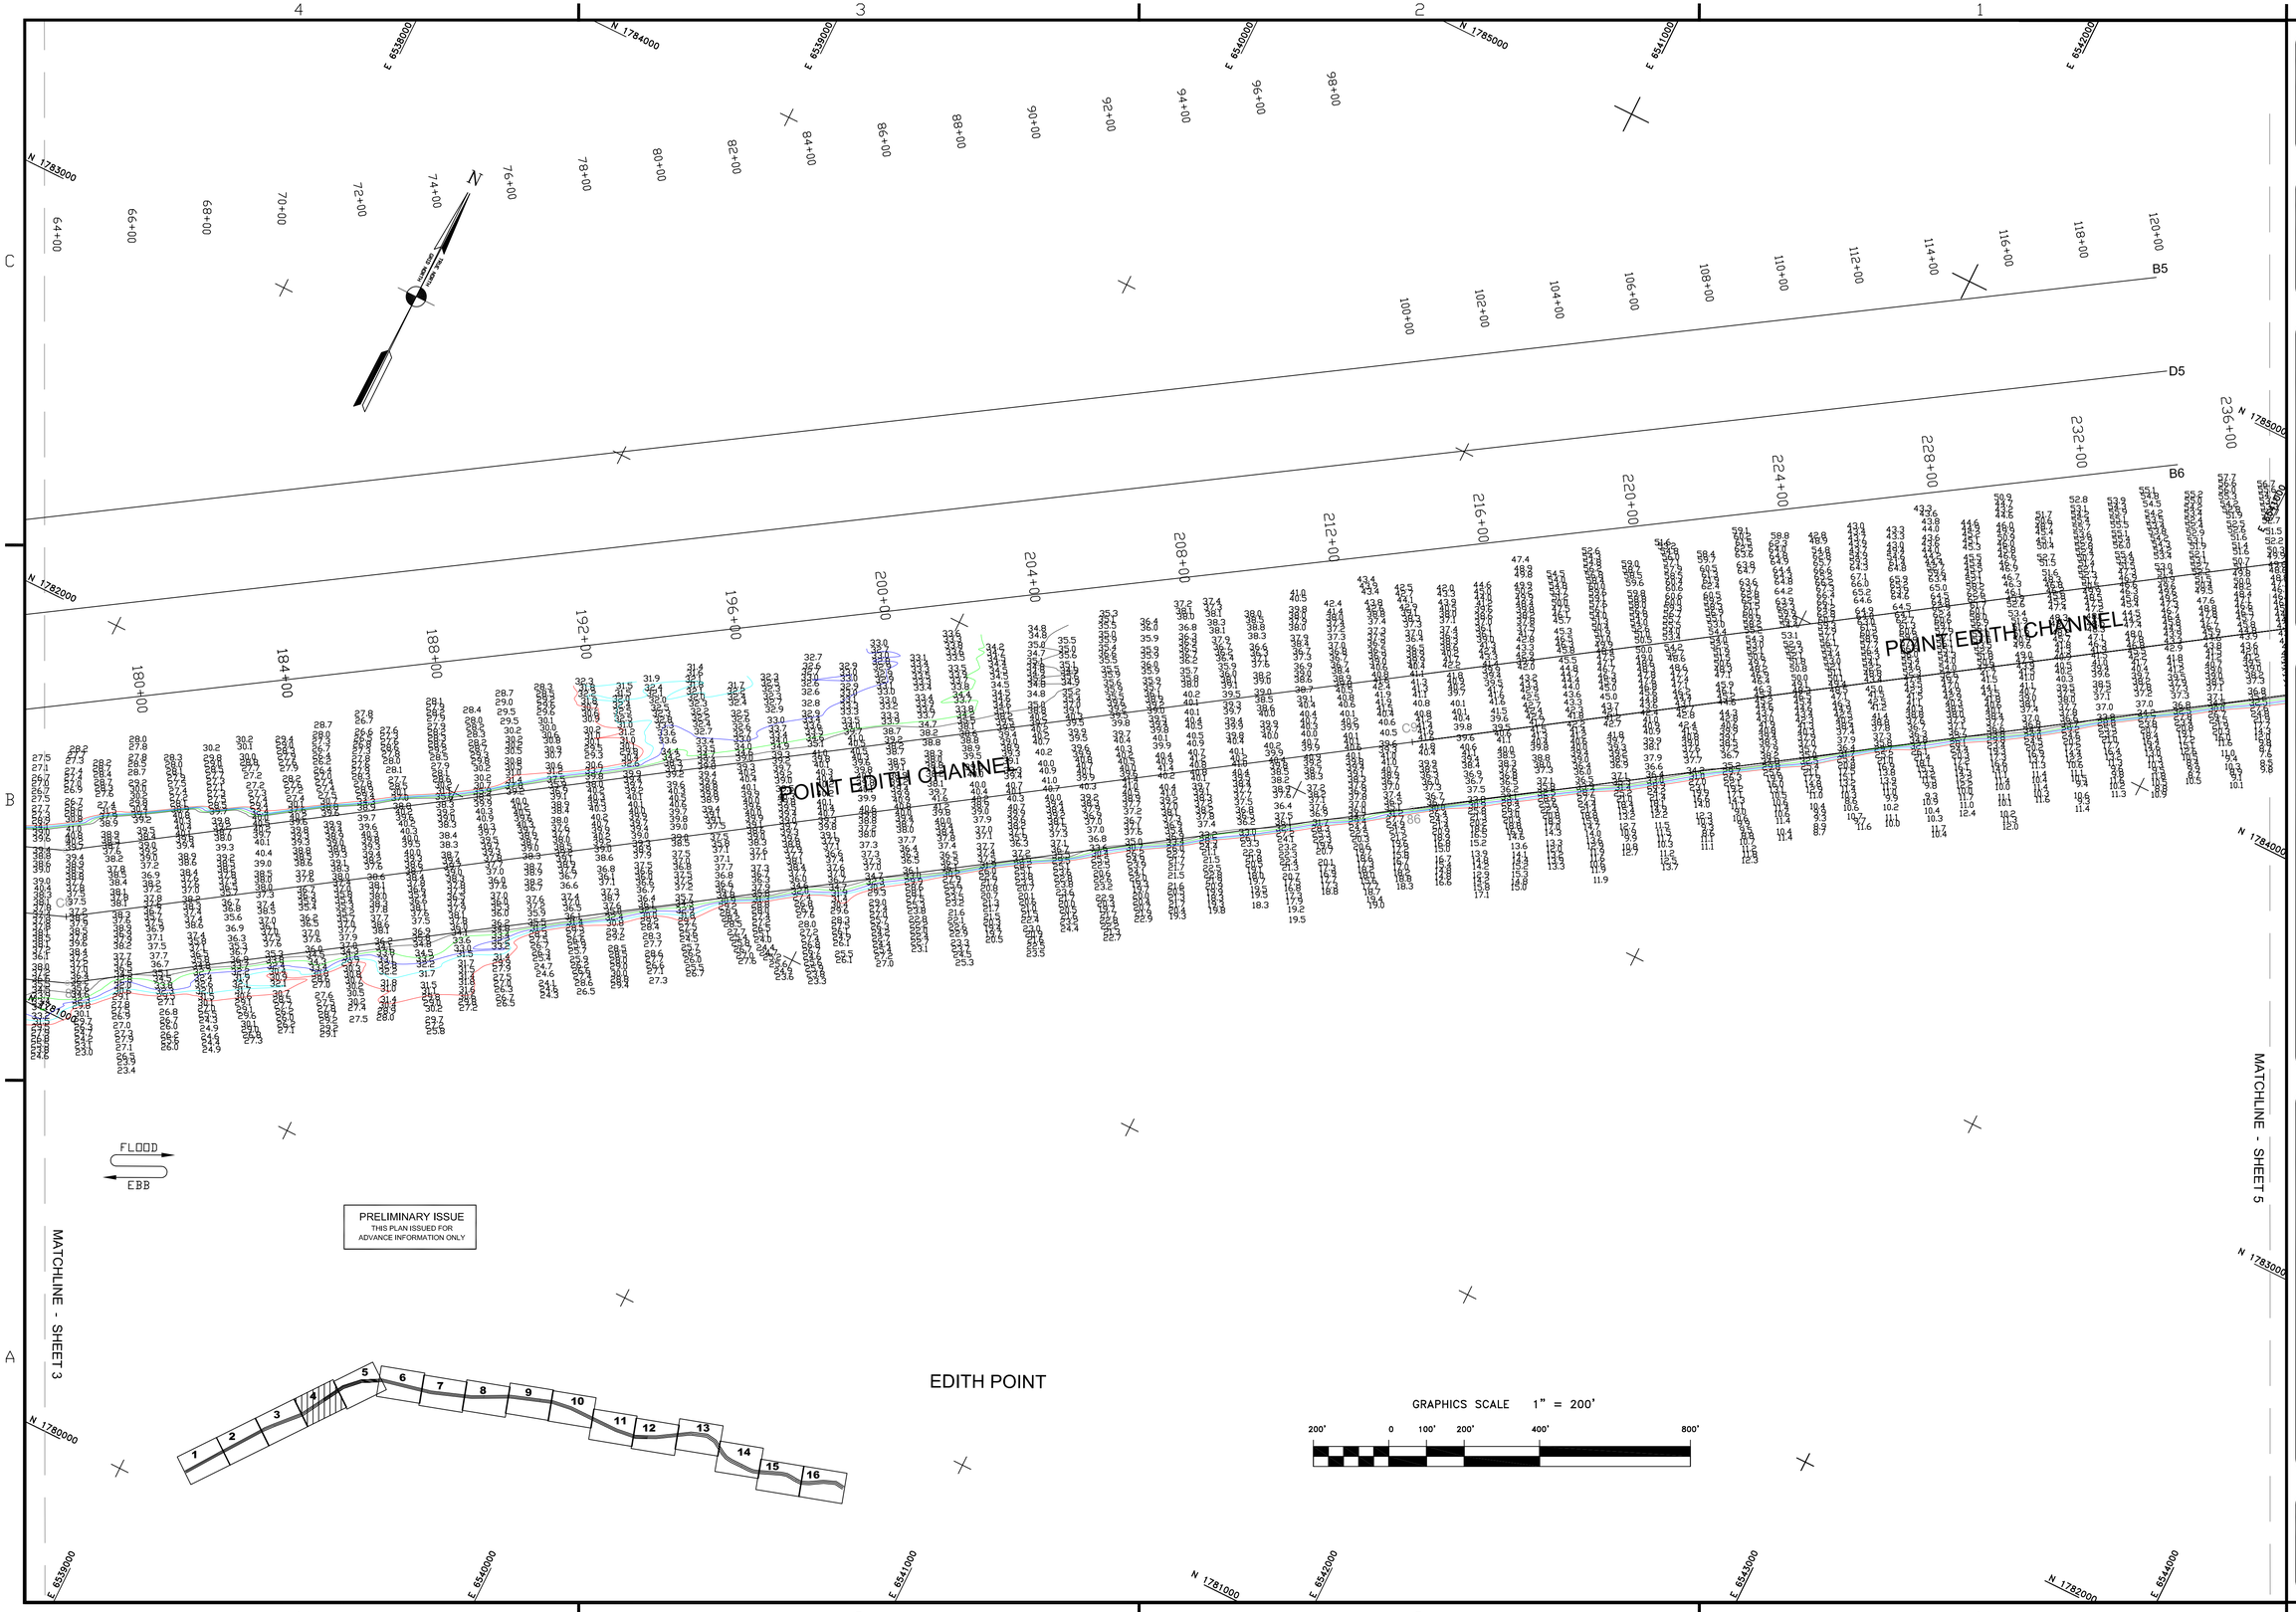

US Army Corps of Engineers
San Francisco District
333 Market Street
San Francisco, CA 94105

Mark	Description	Date	Appr.

DESIGNED BY:	CHECKED BY:	DRAWN BY:	
	TVW	EC	
DATE:	SHEET NO.	DRAWING NO.	
11/08/2007	4 OF 16	4	2 232

PREPARED UNDER THE DIRECTION OF
CRAIG W. KILEY
LT. COLONEL, C.E., DISTRICT ENGINEER

SUBMITTED:	
Survey Section Team Leader	
APPROVAL RECOMMENDED:	
Chief, Technical Support Section	
APPROVED:	
Chief, Construction Branch	

CONTRA COSTA COUNTY
CALIFORNIA

SUISUN BAY CHANNEL
POSTDREDGE SURVEY
11-14, 24, 25, 29 & 31 OCOTOBER 2007

Sheet reference number
C4