ROE ISLAND

ROE ISLAND CHANNEL

ROE ISLAND

SEAL ISLANDS

PIER NO. 2

MATCHLINE - SHEET 6

MATCHLINE - SHEET 5

MATCHLINE - SHEET 7

FLOOD

EBB

TRUE NORTH
GRID NORTH

PRELIMINARY ISSUE
THIS PLAN ISSUED FOR
ADVANCE INFORMATION ONLY

GRAPHICS SCALE 1" = 200'

200' 0 100' 200' 400' 800'

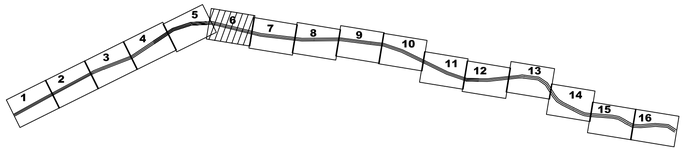

US Army Corps of Engineers
San Francisco District
333 Market Street
San Francisco, CA 94105

Mark	Description	Date	Appr.

DESIGNED BY:		CHECKED BY: TVW	DRAWN BY: EC
DATE: 10/31/2007	SHEET NO. 6 OF 16	DRAWING NO. 4	2 232

PREPARED UNDER THE DIRECTION OF
CRAIG W. KILEY
LT. COLONEL, C.E., DISTRICT ENGINEER

SUBMITTED:	
Survey Section Team Leader	
APPROVAL RECOMMENDED:	
Chief, Technical Support Section	
APPROVED:	
Chief, Construction Branch	

CONTRA COSTA COUNTY CALIFORNIA

SUISUN BAY CHANNEL
POSTDREDGE SURVEY
11–14, 24, 25 & 29 OCTOBER 2007

Sheet reference number
C6