PRELIMINARY ISSUE
THIS PLAN ISSUED FOR ADVANCE INFORMATION ONLY

Green Buoy # 23

Red Buoy # 24

FLOOD

EBB

MATCHLINE - SHEET 11

MATCHLINE - SHEET 9

STAKE POINT

GRAPHICS SCALE 1" = 200'

200' 0 100' 200' 400' 800'

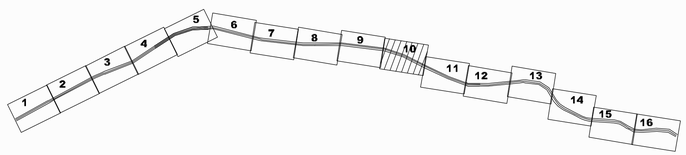

US Army Corps of Engineers
San Francisco District
1455 Market Street
San Francisco, CA 94103

Mark	Description	Date	Appr.

DESIGNED BY:		CHECKED BY: TVW	DRAWN BY: EWC
DATE: 3/18/2009	SHEET NO. 10 OF 16	DRAWING NO. 4	2

SUBMITTED:
Survey Section Team Leader
APPROVAL RECOMMENDED:
Chief, Technical Support Section
APPROVED:
Chief, Construction Branch

PREPARED UNDER THE DIRECTION OF
LAURENCE M. FARRELL
LT. COLONEL, C.E., DISTRICT ENGINEER

CONTRA COSTA COUNTY
CALIFORNIA

SUISUN BAY CHANNEL
CONDITION SURVEY
6-8 AND 10 MARCH 2009

Sheet reference number
C10