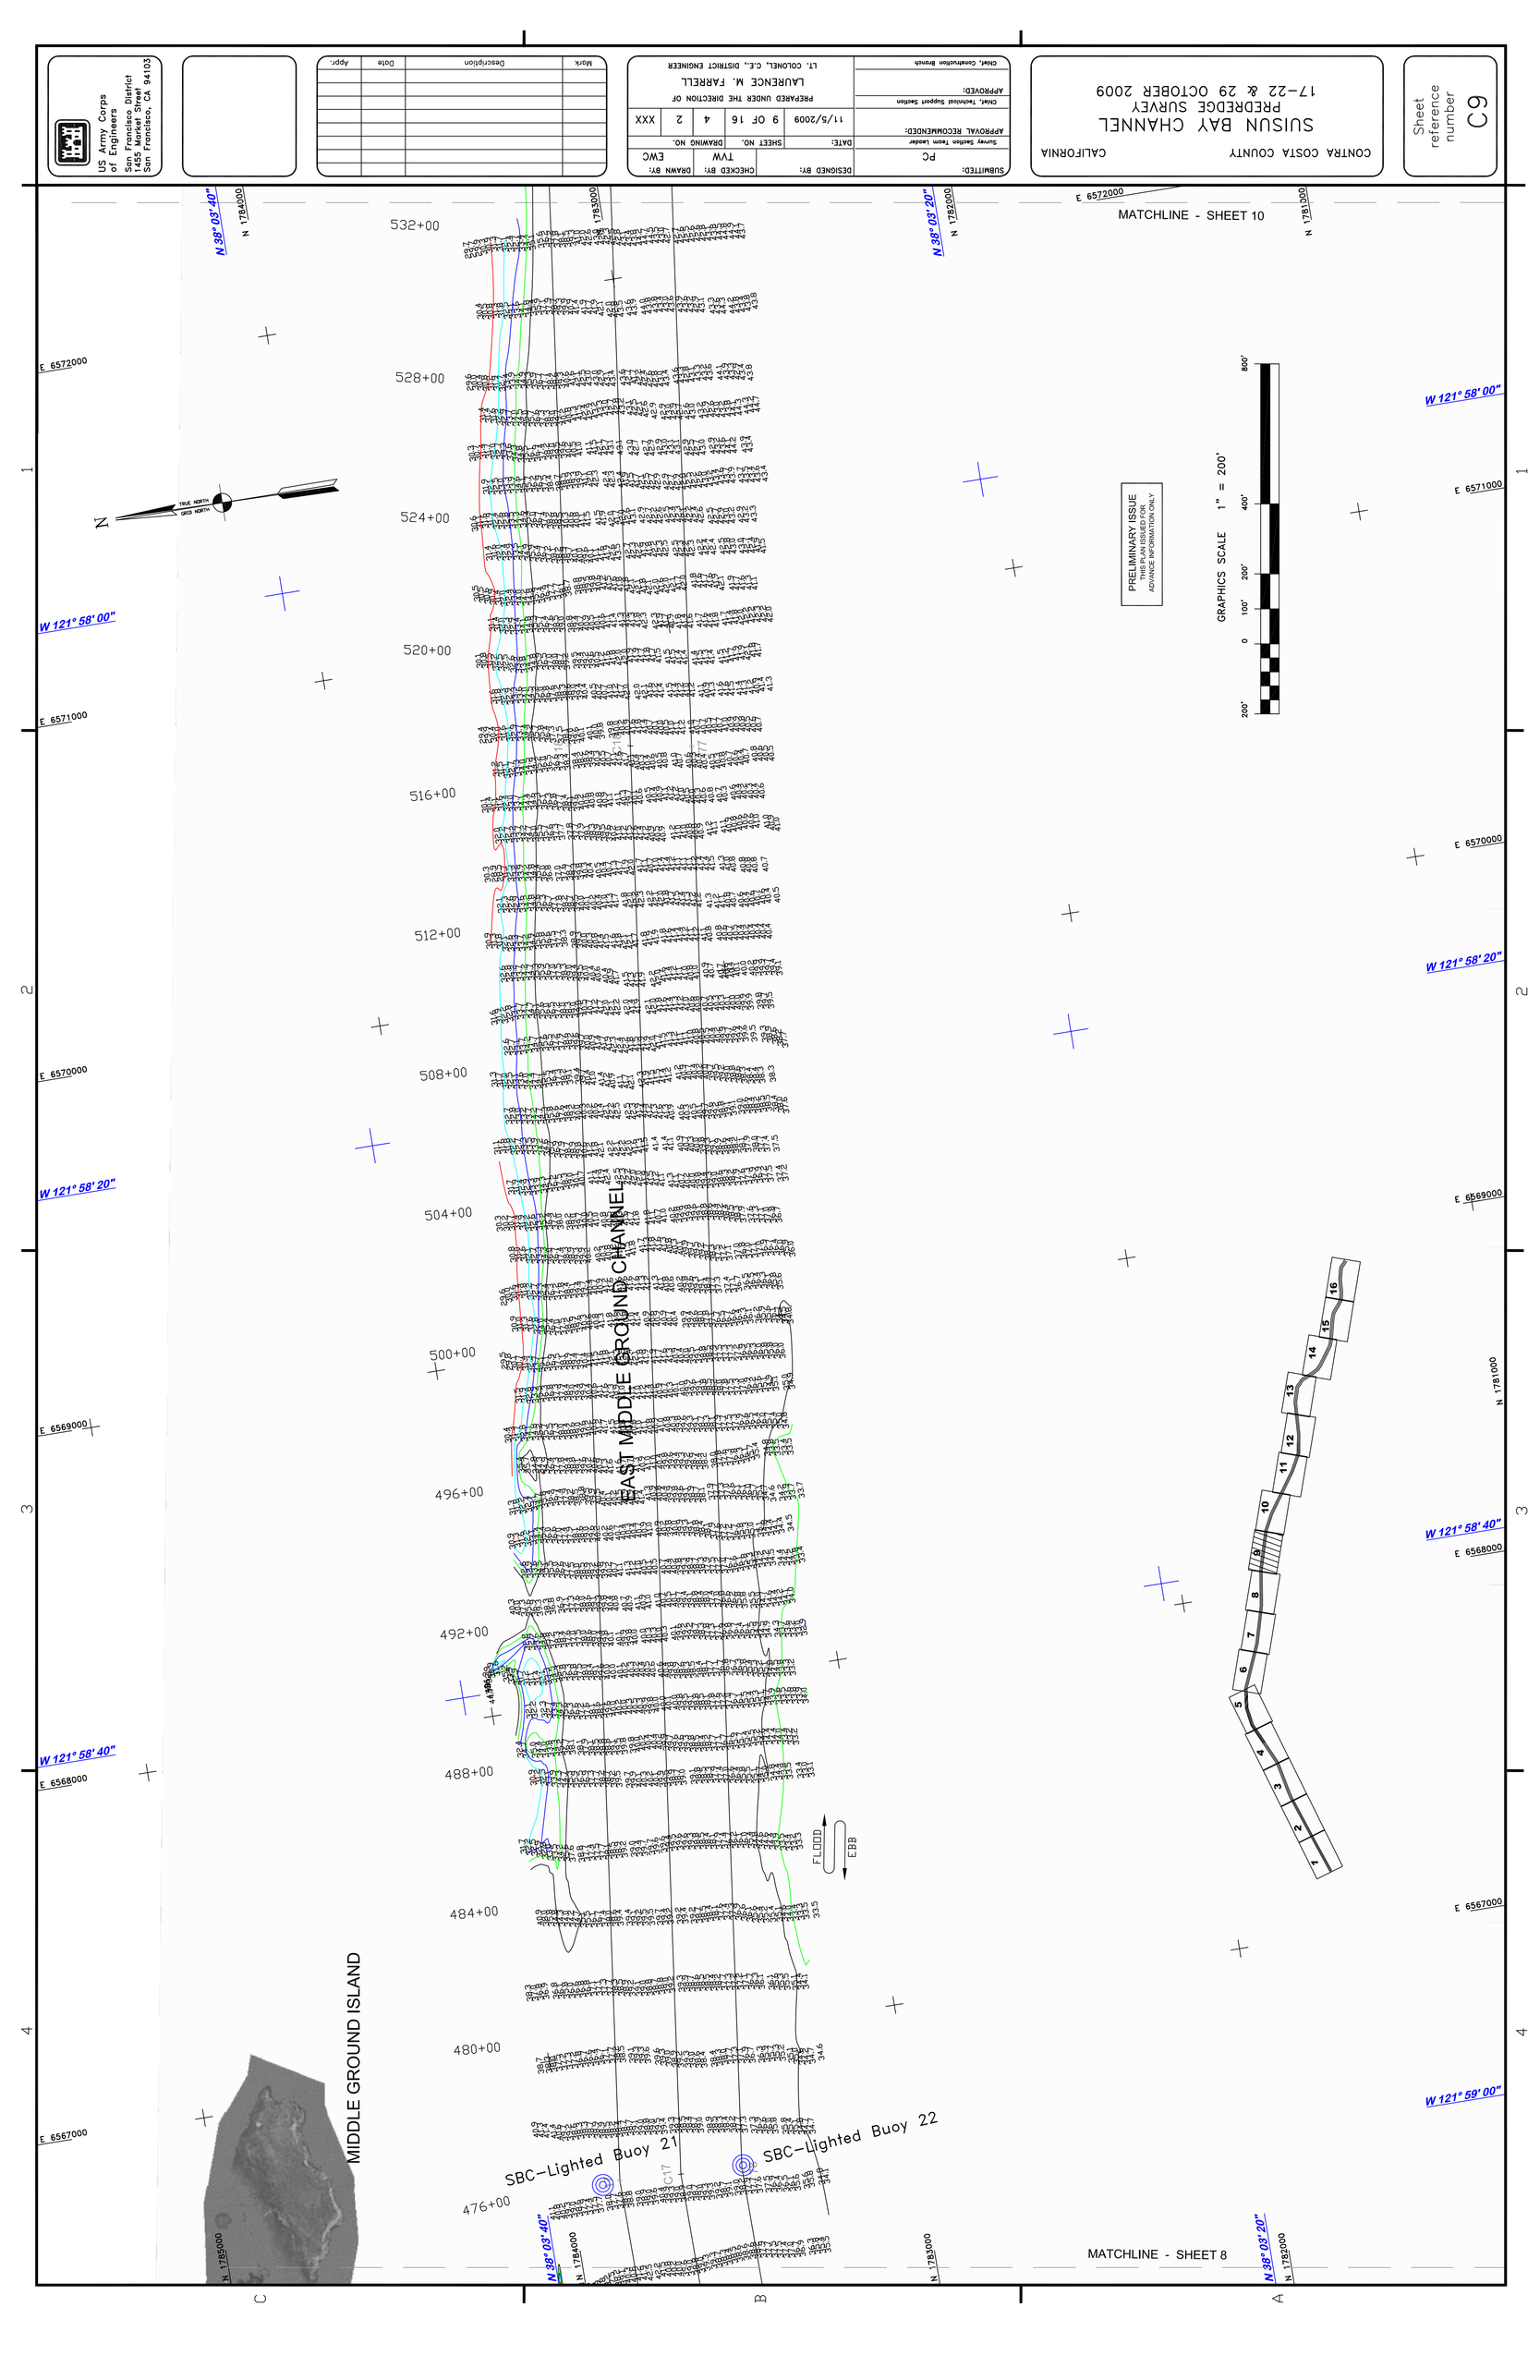
US Army Corps of Engineers
San Francisco District
1455 Market Street
San Francisco, CA 94103
Mark
Description
Date
Appr.
SUBMITTED:
PC
Survey Section Team Leader:
APPROVAL RECOMMENDED:
Chief, Technical Support Section
APPROVED:
Chief, Construction Branch
DESIGNED BY:
CHECKED BY:
DRAWN BY:
TYW
EWC
DATE:
SHEET NO.
DRAWING NO.
11/5/2009
9 OF 16
4
2
XXX
PREPARED UNDER THE DIRECTION OF
LAURENCE M. FARRELL
LT. COLONEL, C.E., DISTRICT ENGINEER
CONTRA COSTA COUNTY
CALIFORNIA
SUISUN BAY CHANNEL
PREDREDGE SURVEY
17-22 & 29 OCTOBER 2009
Sheet reference number
C9
MATCHLINE - SHEET 10
MATCHLINE - SHEET 8
PRELIMINARY ISSUE
THIS PLAN ISSUED FOR ADVANCE INFORMATION ONLY
GRAPHICS SCALE 1" = 200'
800'
400'
200'
100'
0
200'
TRUE NORTH
GRID NORTH
N
EAST MIDDLE GROUND CHANNEL
MIDDLE GROUND ISLAND
SBC-Lighted Buoy 21
SBC-Lighted Buoy 22
FLOOD
EBB
532+00
528+00
524+00
520+00
516+00
512+00
508+00
504+00
500+00
496+00
492+00
488+00
484+00
480+00
476+00
N 38° 03' 40"
N 38° 03' 20"
W 121° 58' 00"
W 121° 58' 20"
W 121° 58' 40"
W 121° 59' 00"
E 6572000
E 6571000
E 6570000
E 6569000
E 6568000
E 6567000
N 1785000
N 1784000
N 1783000
N 1782000
N 1781000
1
2
3
4
A
B
C